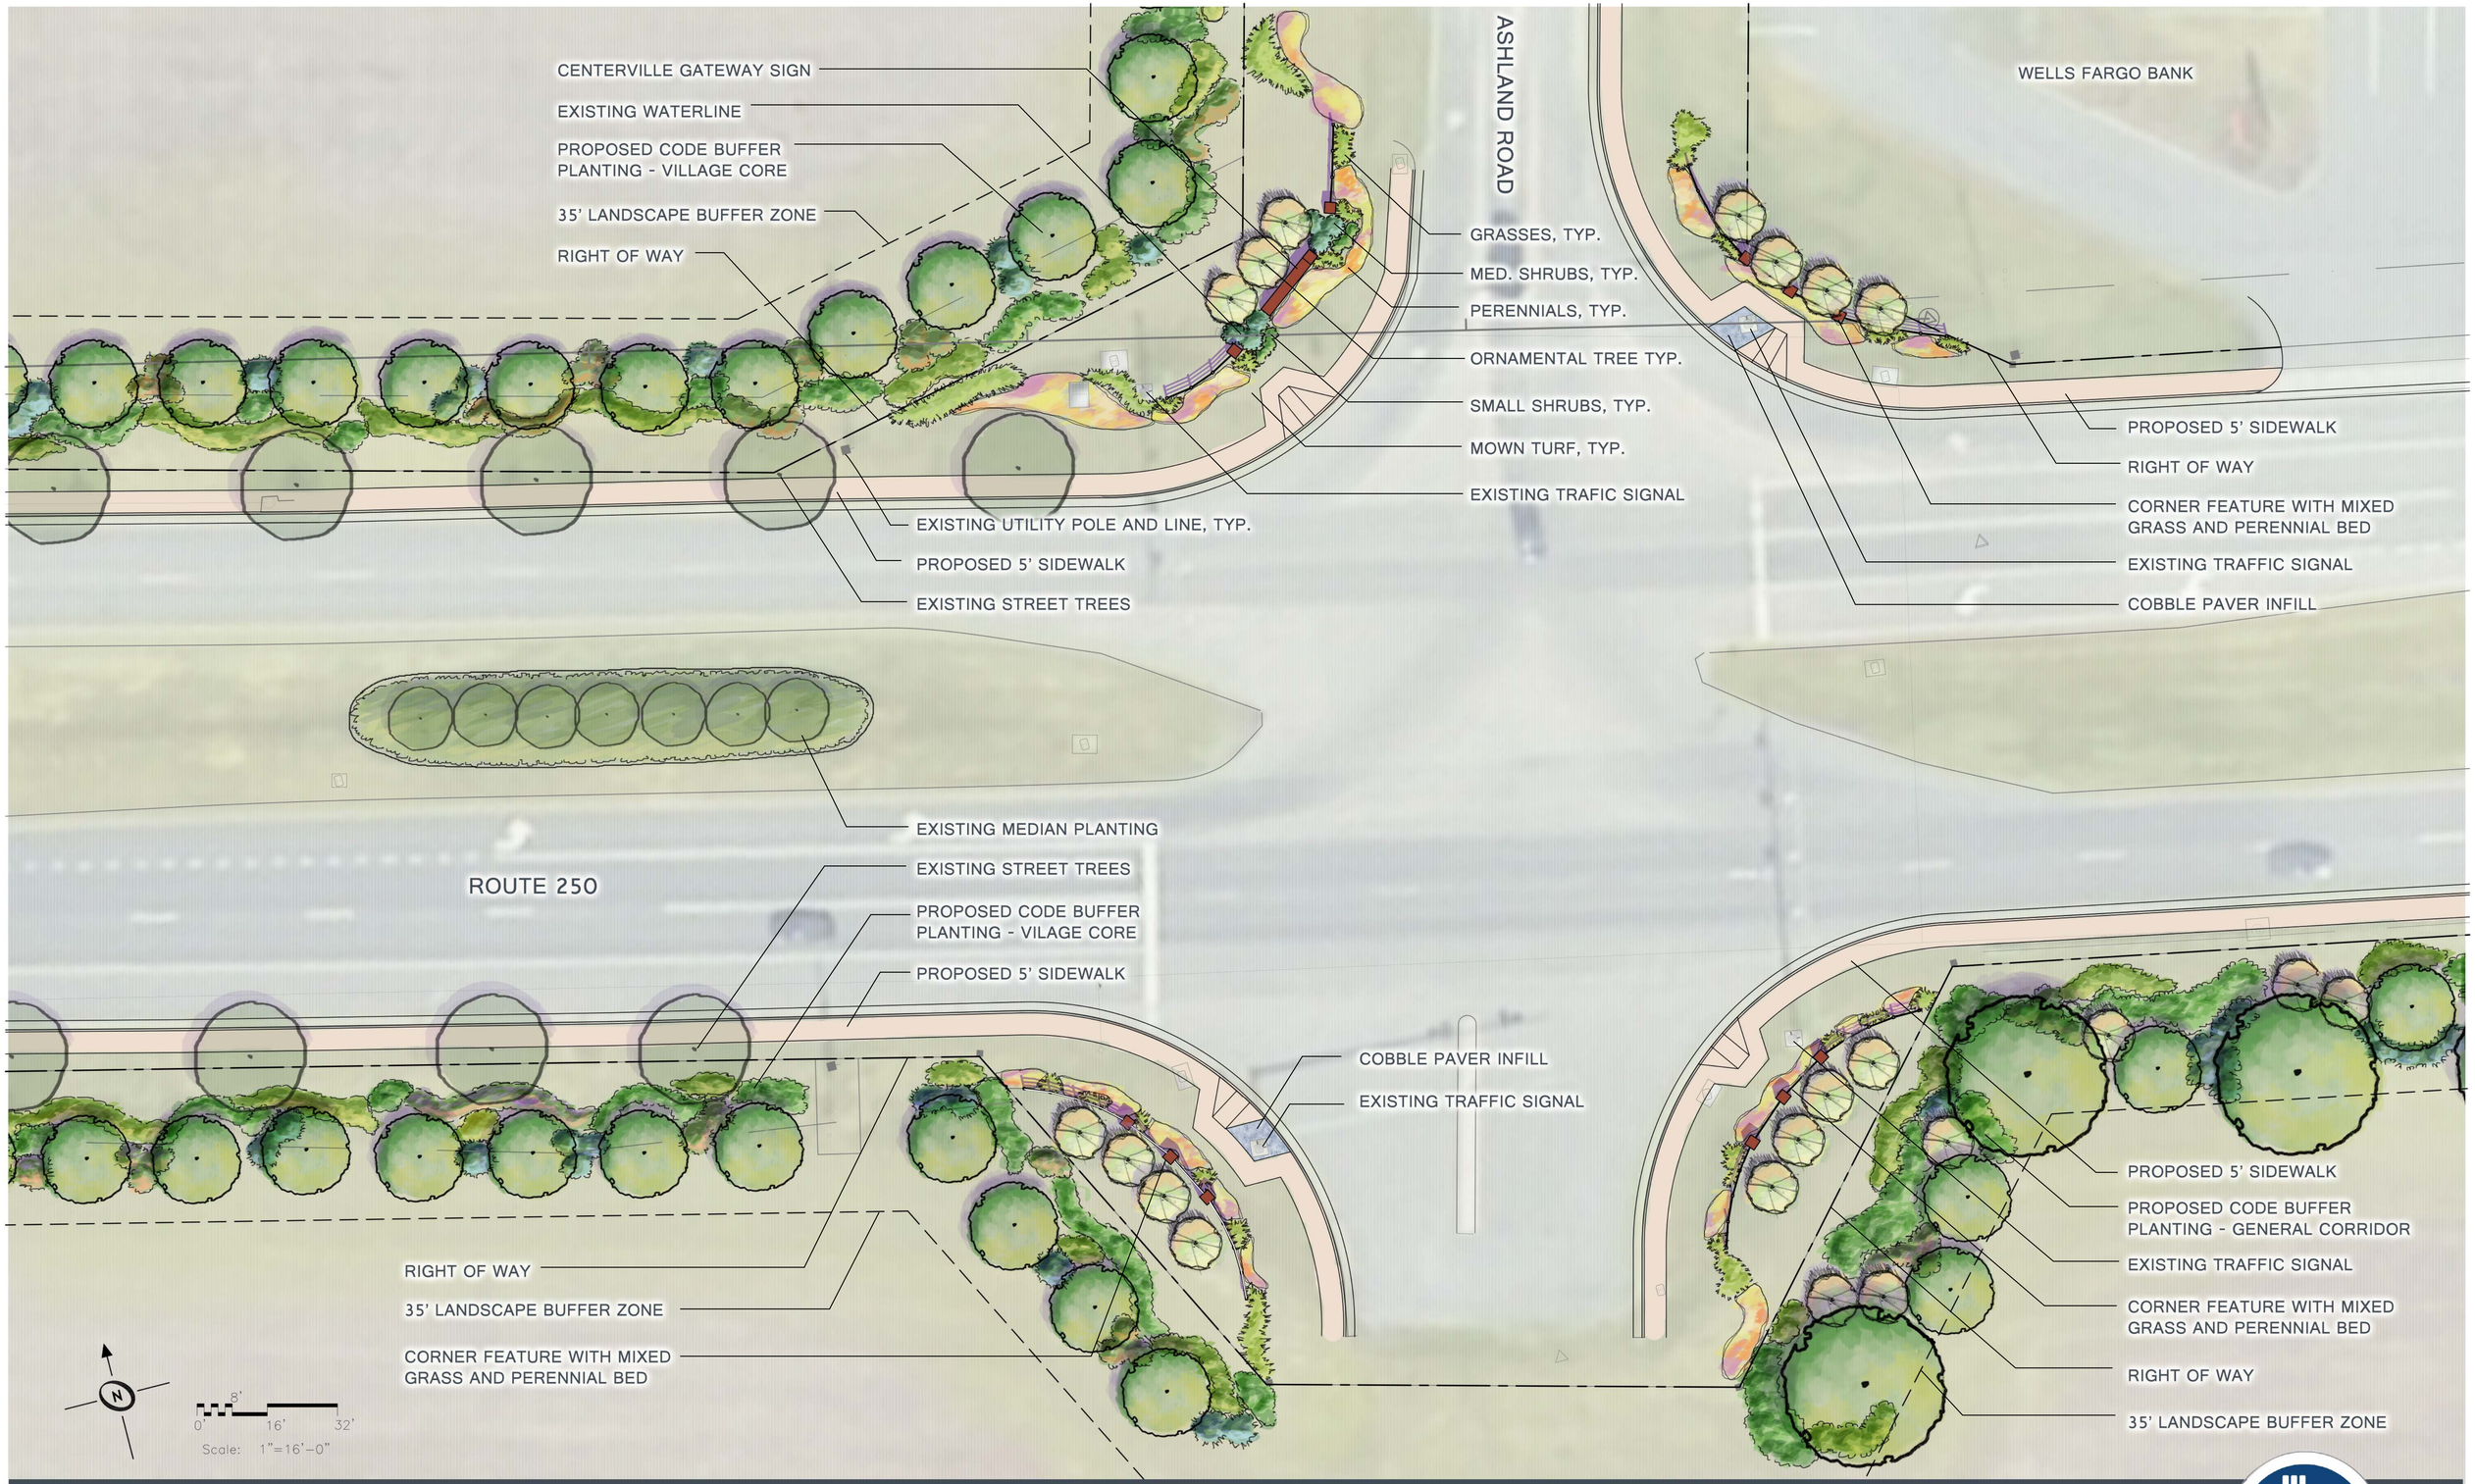

LPDA
LAND PLANNING & DESIGN ASSOCIATES

CENTERVILLE GATEWAY PLAN - ASHLAND ROAD

CENTERVILLE STREETSCAPE PLAN

FEBRUARY 2016

GOOCHLAND COUNTY