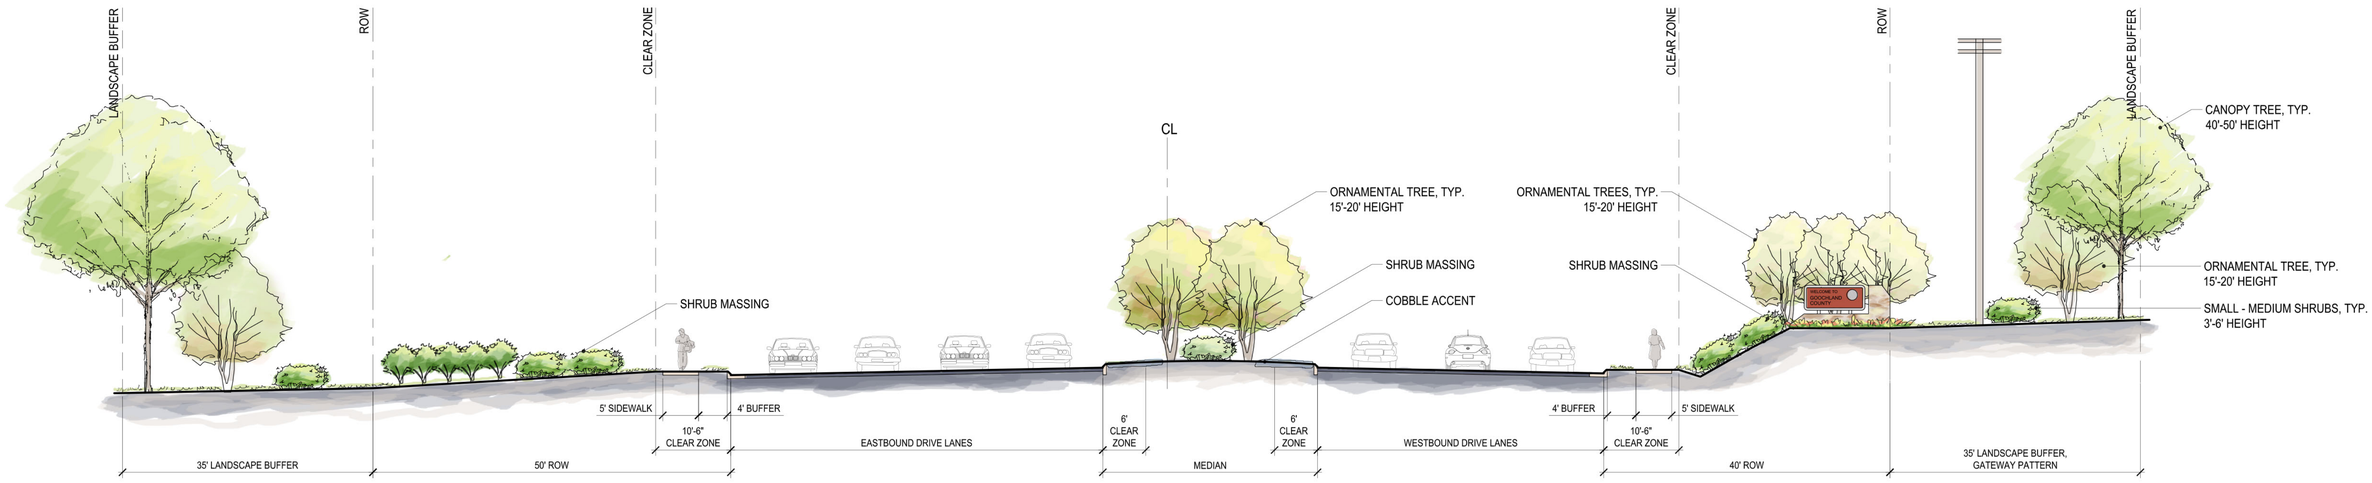

TYPICAL SECTION

LANDSCAPE CHARACTER

RIGHT OF WAY GATEWAY PLANTING

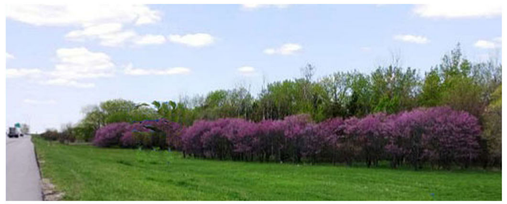

MEDIAN PLANTING

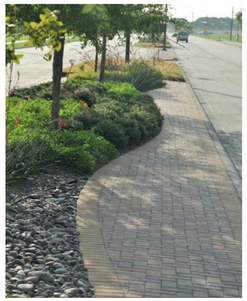

LANDSCAPE BUFFER

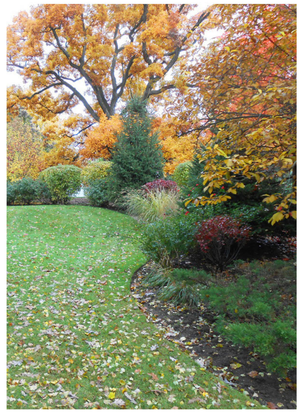

1-5 YEAR LANDSCAPE APPEARANCE

SIGN BENCHMARKS

COUNTY SIGN

LPDA
LAND PLANNING & DESIGN
ASSOCIATES

VILLAGE GATEWAY - TYPICAL SECTION

CENTERVILLE STREETSCAPE PLAN

JANUARY 2016

GOOCHLAND COUNTY