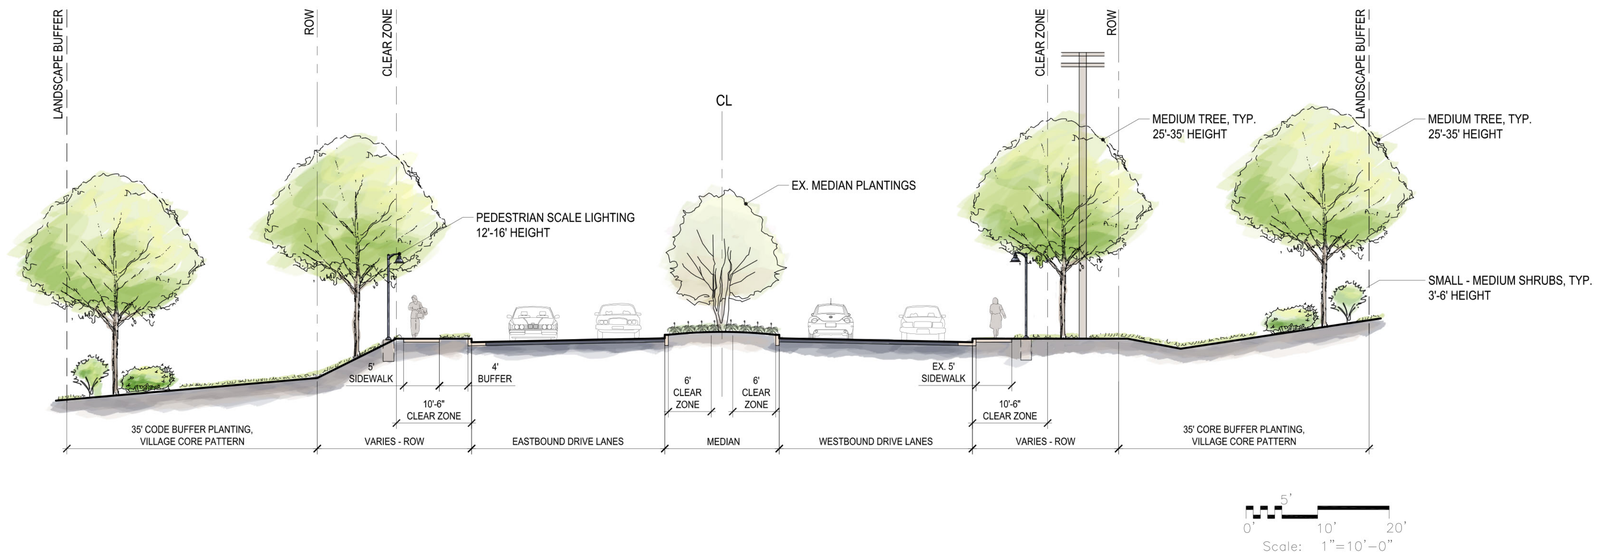

TYPICAL SECTION

MATERIALS PALETTE PREFERENCES

LIGHTING

MEDIAN PAVING

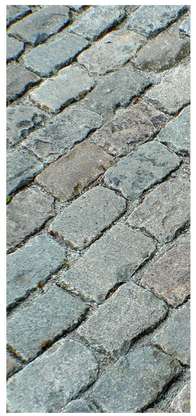

CORNER ENTRY PLANTING

SIGN BENCHMARKS

MEDIAN SIGN

MEDIAN SIGN

GATEWAY SIGNS

LANDSCAPE CHARACTER

LANDSCAPE BUFFER

LPDA
LAND PLANNING & DESIGN
ASSOCIATES

VILLAGE CORE - TYPICAL SECTION

CENTERVILLE STREETSCAPE PLAN

JANUARY 2016

GOOCHLAND COUNTY